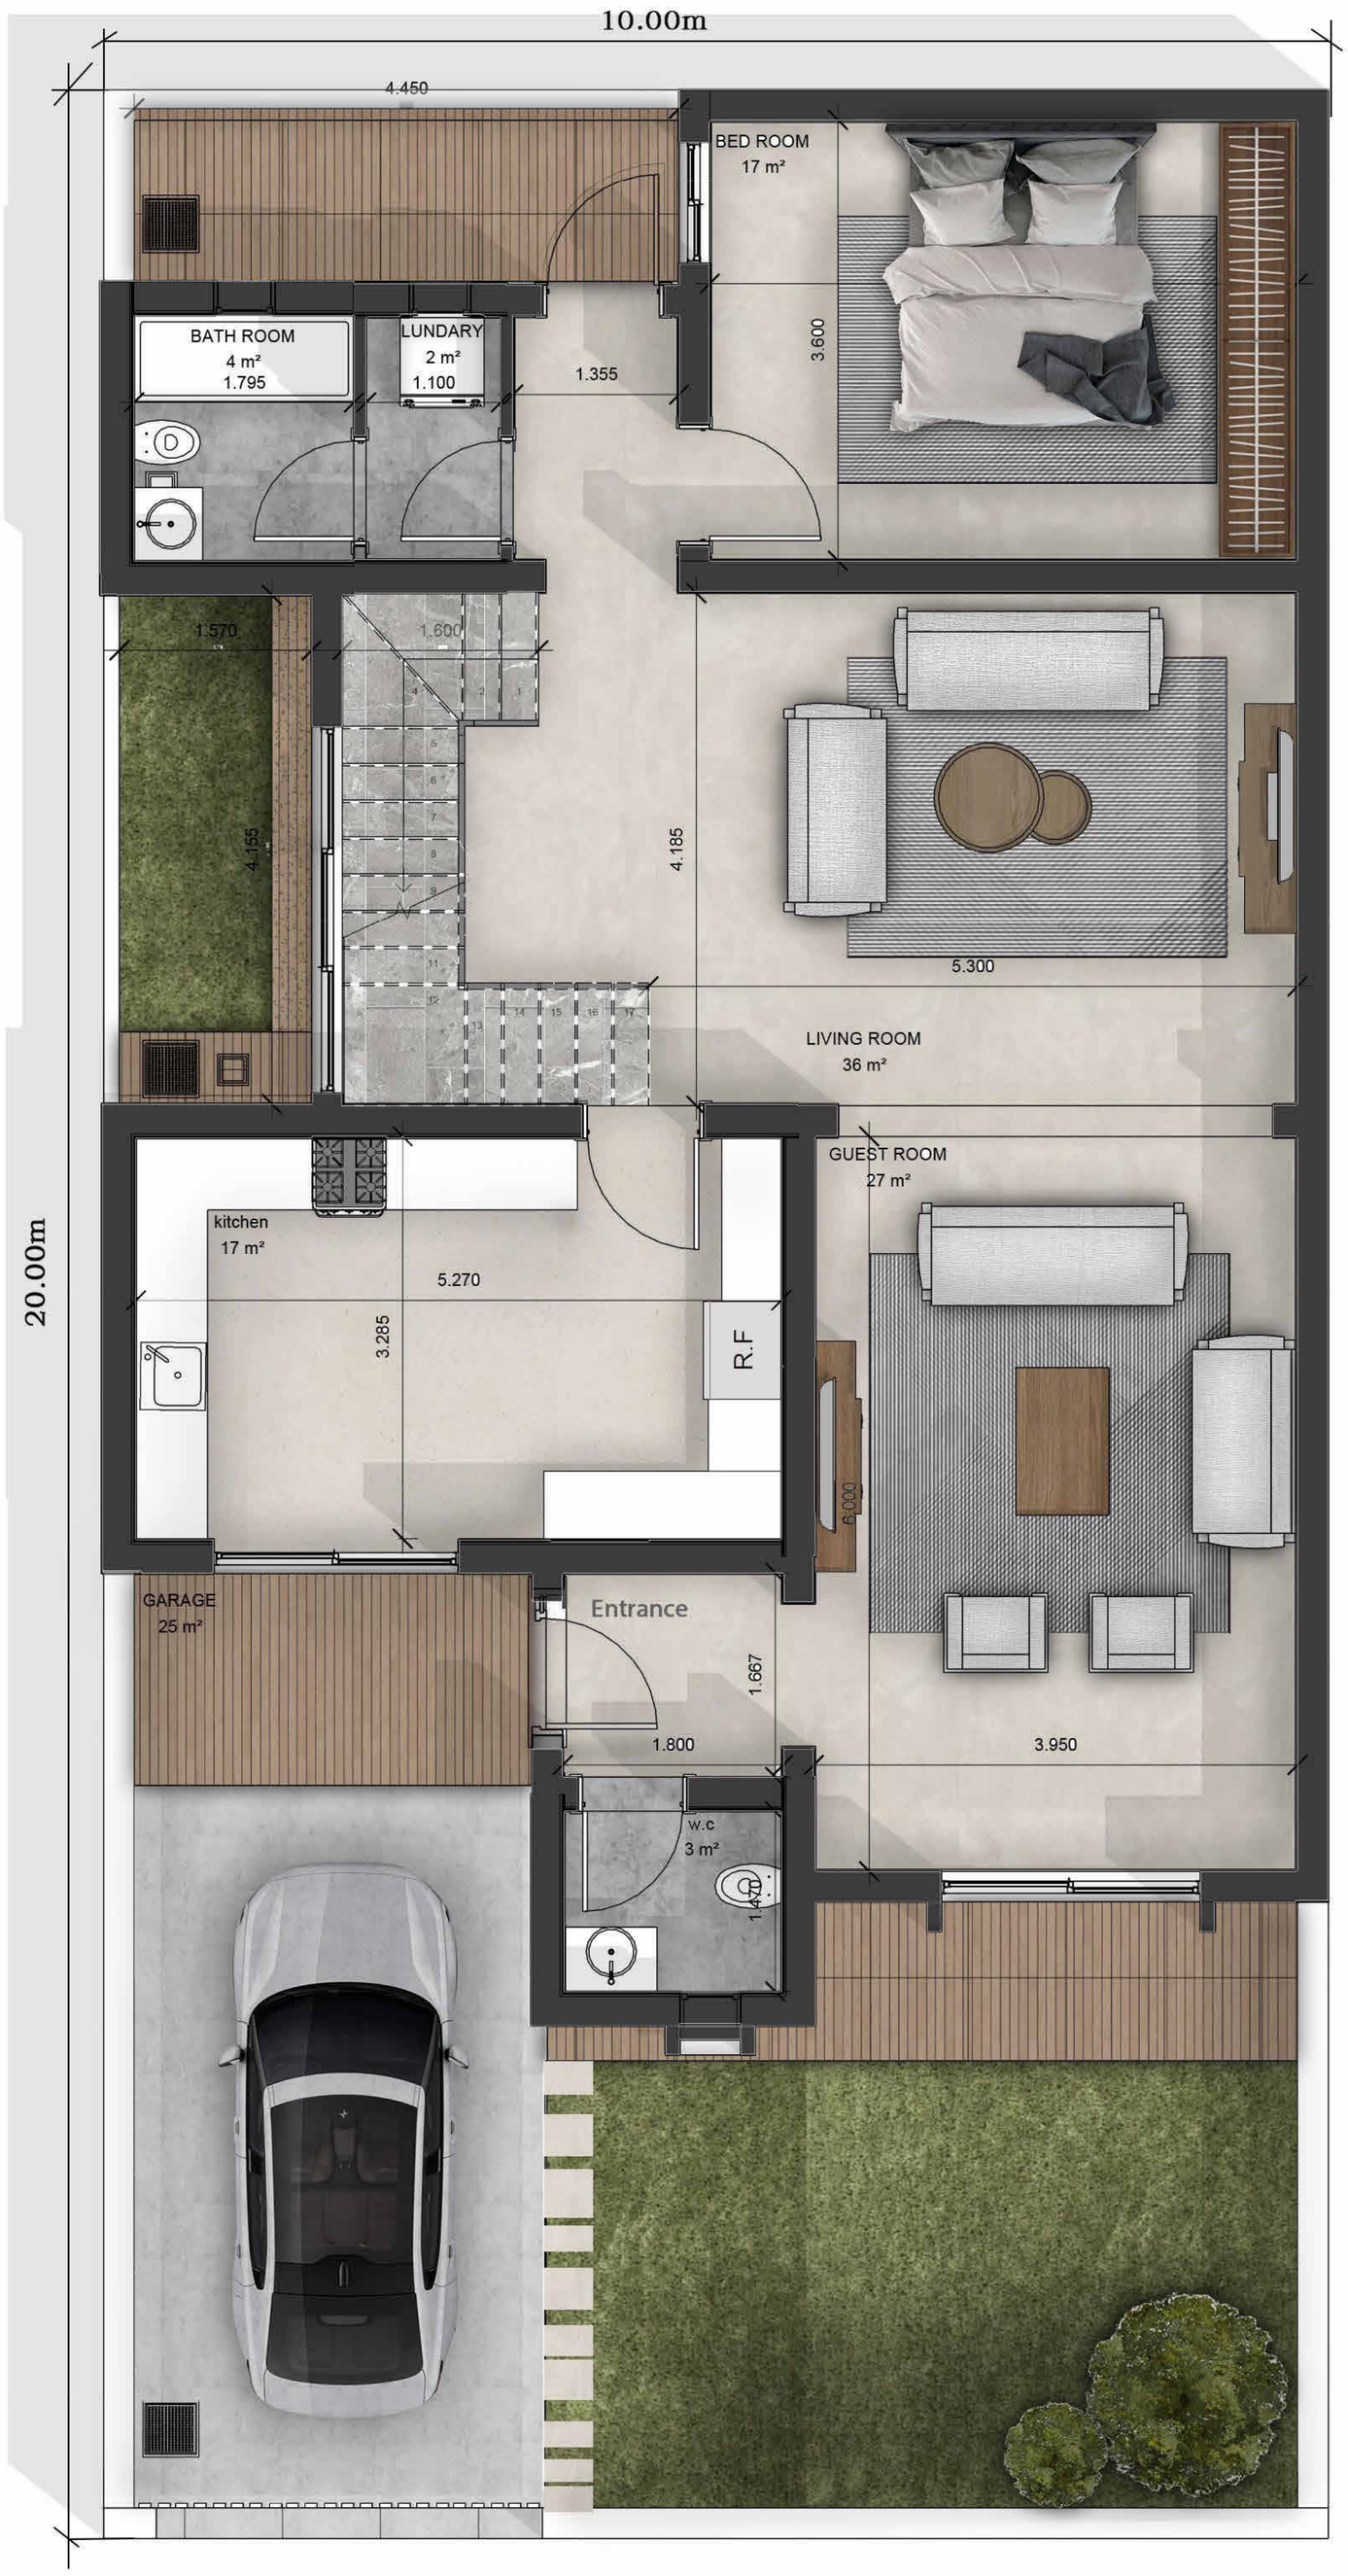



# GROUND FLOOR

ZEN INTERIORS

ARCHITECTUREAL COMPANY

PROJECT NAME :

# BUDOOR ALNAJAF

TITLE: TYPE B 1 200M

GROUND FLOOR PLAN PRESNTATION

## DESECRPTION :

1. All dimensions Shown are in centimeter Un less Otherwise Specified

2. The drawings are "TENDER PACKAGE" documents

which contains the general extent of work and systems performance

of the project in terms of the dimensions of the building and the type

and outline of civil, landscape, and major architectural elements of the project

3. This drawing is not to be scaled.

Stated dimensions only are to be considered.

CLIENT : ALBINA ALMARKAZY

البناء المركزي AlBina AlMarkazy

| | |
|---|---|
| REV : | 3 |
| DRAWING : | ZEN TEAM |
| CHECK : | ZEN TEAM |
| DRAWING NO. | A116 |
| DATE : | 22/12/2024 |
| SHEET SIZE : | A3 |
| SCALE : | 1:35 |

NORTH

NOTES :

1 .....

2 .....

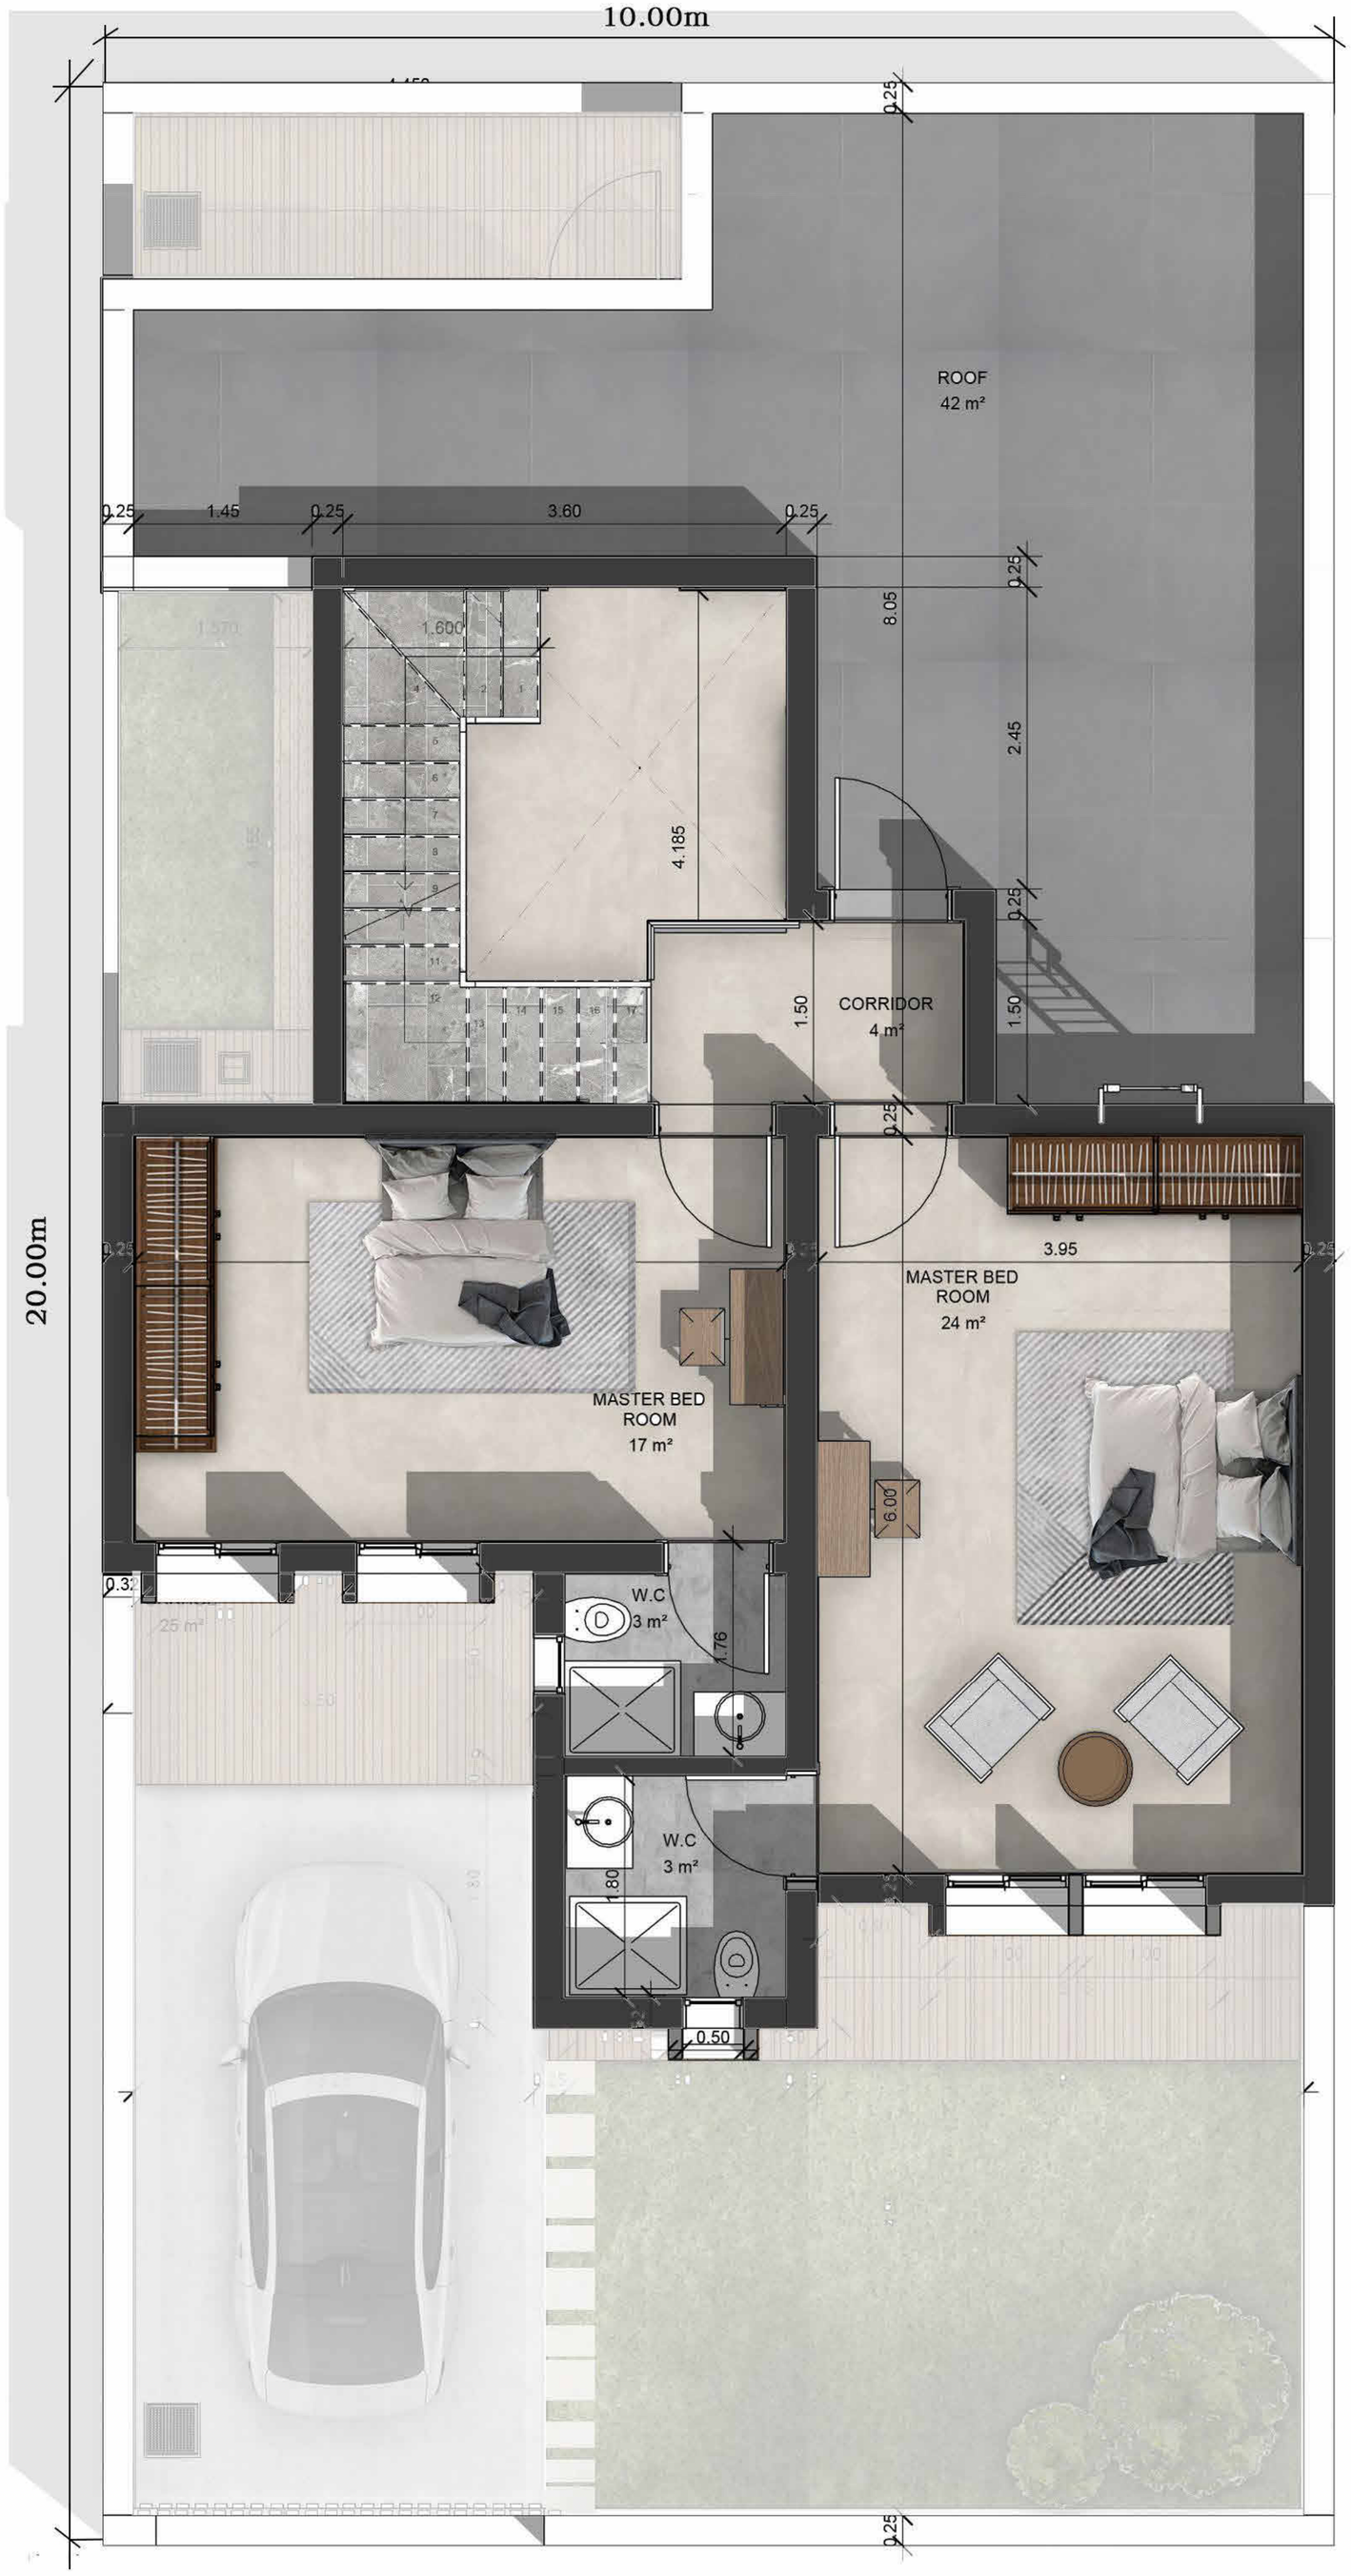


# FIRST FLOOR

ZEN INTERIORS

ARCHITECTUREAL COMPANY

PROJECT NAME :

**BUDOOR ALNAJAF**

TITLE: TYPE B 1 200M

FIRST FLOOR PLAN PRESNTATION

DESECRPTION :

1. All dimensions Shown are in centimeter Un less Otherwise Specified

2. The drawings are "TENDER PACKAGE" documents

which contains the general extent of work and systems performance

of the project in terms of the dimensions of the building and the type

and outline of civil, landscape, and major architectural elements of the project

3. This drawing is not to be scaled.

Stated dimensions only are to be considered.

CLIENT : ALBINA ALMARKAZY

البناء المركزي AlBina AlMarkazy

REV : 3

DRAWING : ZEN TEAM

CHECK : ZEN TEAM

DRAWING NO. A117

DATE : 22/12/2024

SHEET SIZE : A3

SCALE : 1:35

NORTH

NOTES :

1 .....

2 .....

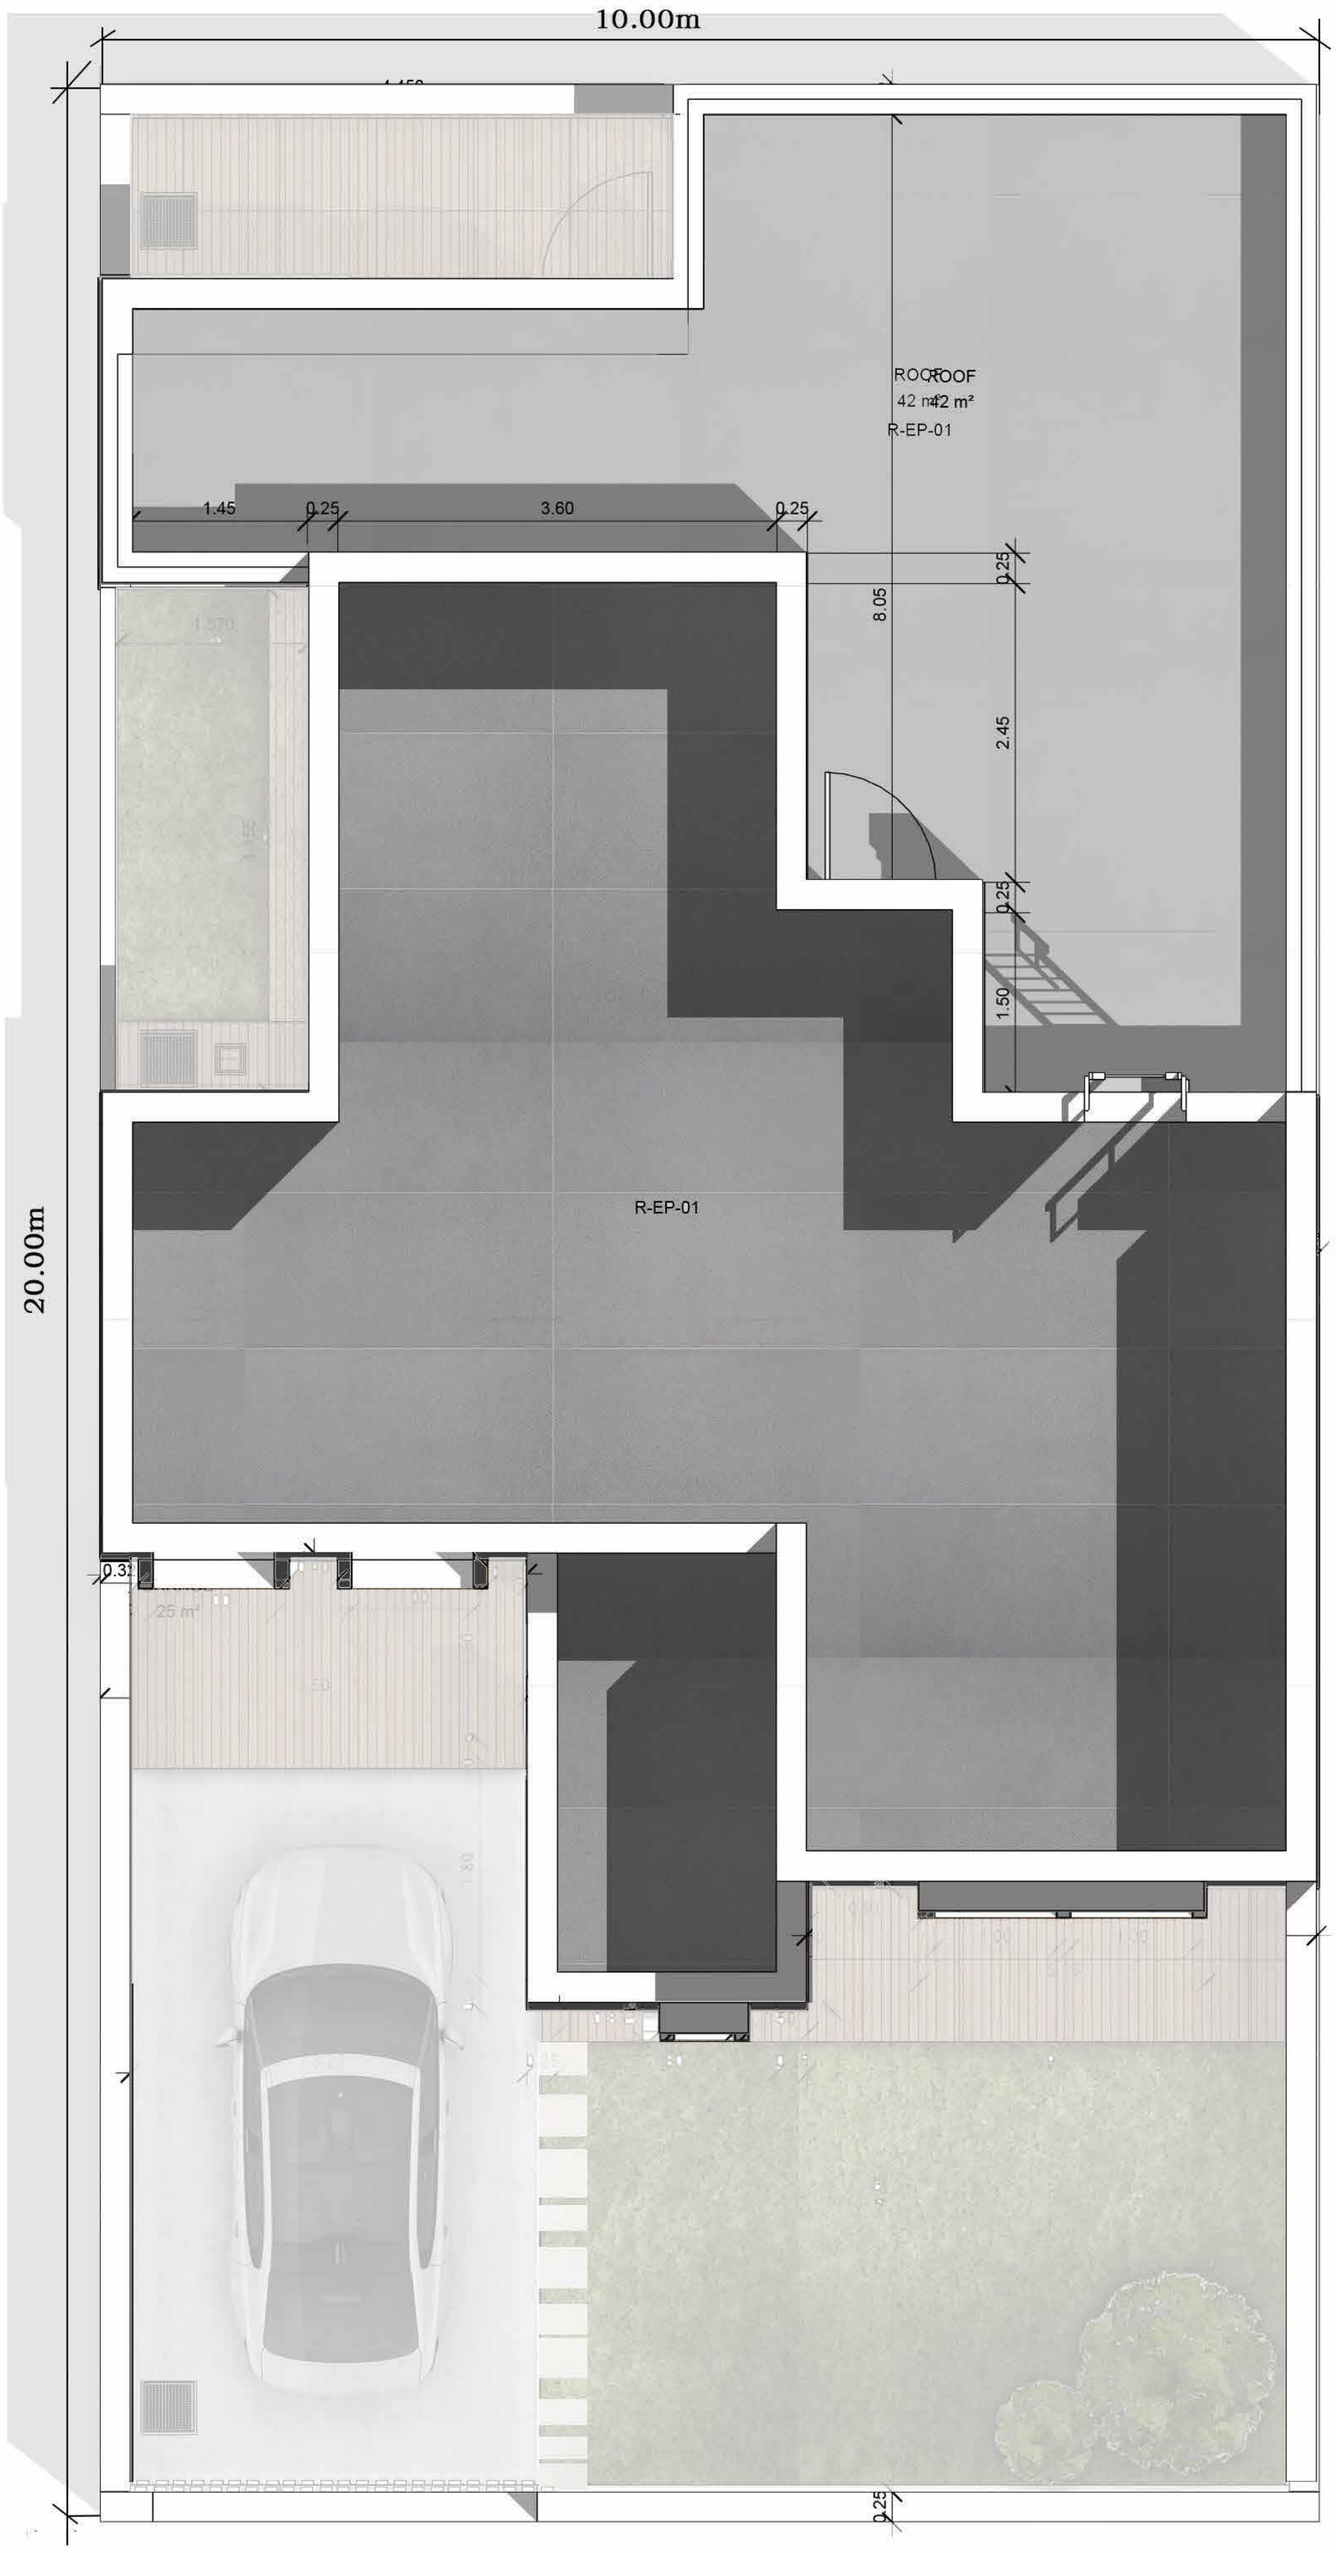


# ROOF FLOOR

ZEN INTERIORS

ARCHITECTUREAL COMPANY

PROJECT NAME :

# BUDOOR ALNAJAF

TITLE: TYPE B 1 200M

ROOF FLOOR PLAN PRESNTATION

## DESECRPTION :

1. All dimensions Shown are in centimeter Un less Otherwise Specified

2. The drawings are "TENDER PACKAGE" documents

which contains the general extent of work and systems performance

of the project in terms of the dimensions of the building and the type

and outline of civil, landscape, and major architectural elements of the project

3. This drawing is not to be scaled.

Stated dimensions only are to be considered.

CLIENT : ALBINA ALMARKAZY

البناء المركزي AlBina AlMarkazy

| | |
|---|---|
| REV : | 3 |
| DRAWING : | ZEN TEAM |
| CHECK : | ZEN TEAM |
| DRAWING NO. | A118 |
| DATE : | 22/12/2024 |
| SHEET SIZE : | A3 |
| SCALE : | 1:35 |

NORTH

NOTES :

1 .....

2 .....

ZEN
INTERIORS

ARCHITECTUREAL COMPANY

PROJECT NAME :

# BUDOOR ALNAJAF

TITLE: TYPE B 1 200M

ELEVATION PRESNTATION

DESECRPTION :

1. All dimensions Shown are in centimeter Un less Otherwise Specified

2. The drawings are "TENDER PACKAGE" documents

which contains the general extent of work and systems performance

of the project in terms of the dimensions of the building and the type

and outline of civil, landscape, and major architectural elements of the project

3. This drawing is not to be scaled.

Stated dimensions only are to be considered.

CLIENT : ALBINA ALMARKAZY

البناء المركزي
AlBina AlMarkazy

REV : 3

DRAWING : ZEN TEAM

CHECK : ZEN TEAM

DRAWING NO. A119

DATE : 22/12/2024

SHEET SIZE : A3

SCALE :

North

NOTES :

1 .....

2 .....

ZEN
INTERIORS

ARCHITECTUREAL COMPANY

PROJECT NAME :

# BUDOOR ALNAJAF

TITLE: TYPE B 1 200M

GARDEN

## DESECRPTION :

1. All dimensions Shown are in centimeter Un less Otherwise Specified

2. The drawings are "TENDER PACKAGE" documents

which contains the general extent of work and systems performance

of the project in terms of the dimensions of the building and the type

and outline of civil, landscape, and major architectural elements of the project

3. This drawing is not to be scaled.

Stated dimensions only are to be considered.

CLIENT : ALBINA ALMARKAZY

البناء المركزي
AlBina AlMarkazy

REV : 3

DRAWING : ZEN TEAM

CHECK : ZEN TEAM

DRAWING NO. A120

DATE : 22/12/2024

SHEET SIZE : A3

SCALE :

NORTH

## NOTES :

1 .....

2 .....

ZEN
INTERIORS

ARCHITECTUREAL COMPANY

PROJECT NAME :

# BUDOOR ALNAJAF

TITLE: TYPE B1 200M

## DESECRPTION :

1. All dimensions Shown are in centimeter Un less Otherwise Specified

2. The drawings are "TENDER PACKAGE" documents

which contains the general extent of work and systems performance

of the project in terms of the dimensions of the building and the type

and outline of civil, landscape, and major architectural elements of the project

3. This drawing is not to be scaled.

Stated dimensions only are to be considered.

CLIENT : ALBINA ALMARKAZY

البناء المركزي
AlBina AlMarkazy

REV : 3

DRAWING : ZEN TEAM

CHECK : ZEN TEAM

DRAWING NO.

DATE : 22/12/2024

SHEET SIZE : A3

SCALE :

North

## NOTES :

1 .....

2 .....

ZEN
INTERIORS

ARCHITECTUREAL COMPANY

PROJECT NAME :

# BUDOOR ALNAJAF

TITLE: TYPE B 1 200M

## DESECRPTION :

1. All dimensions Shown are in centimeter Un less Otherwise Specified

2. The drawings are "TENDER PACKAGE" documents

which contains the general extent of work and systems performance

of the project in terms of the dimensions of the building and the type

and outline of civil, landscape, and major architectural elements of the project

3. This drawing is not to be scaled.

Stated dimensions only are to be considered.

CLIENT : ALBINA ALMARKAZY

البناء المركزي
AlBina AlMarkazy

REV : 3

DRAWING : ZEN TEAM

CHECK : ZEN TEAM

DRAWING NO.

DATE : 22/12/2024

SHEET SIZE : A3

SCALE :

NORTH

## NOTES :

1 .....

2 .....

ZEN
INTERIORS

ARCHITECTUREAL COMPANY

PROJECT NAME :

# BUDOOR ALNAJAF

TITLE: TYPE B 1 200M

INTERIOR PRESNTATION

## DESECRPTION :

1. All dimensions Shown are in centimeter Un less Otherwise Specified

2. The drawings are "TENDER PACKAGE" documents

which contains the general extent of work and systems performance

of the project in terms of the dimensions of the building and the type

and outline of civil, landscape, and major architectural elements of the project

3. This drawing is not to be scaled.

Stated dimensions only are to be considered.

CLIENT : ALBINA ALMARKAZY

البناء المركزي
AlBina AlMarkazy

REV : 3

DRAWING : ZEN TEAM

CHECK : ZEN TEAM

DRAWING NO. A122

DATE : 22/12/2024

SHEET SIZE : A3

SCALE :

NORTH

NOTES :

1 .....

2 .....

ZEN
INTERIORS

ARCHITECTUREAL COMPANY

PROJECT NAME :

# BUDOOR ALNAJAF

TITLE: TYPE B 1 200M

INTERIOR PRESNTATION

DESECRPTION :

1. All dimensions Shown are in centimeter Un less Otherwise Specified

2. The drawings are "TENDER PACKAGE" documents

which contains the general extent of work and systems performance

of the project in terms of the dimensions of the building and the type

and outline of civil, landscape, and major architectural elements of the project

3. This drawing is not to be scaled.

Stated dimensions only are to be considered.

CLIENT : ALBINA ALMARKAZY

البناء المركزي
AlBina AlMarkazy

REV : 3

DRAWING : ZEN TEAM

CHECK : ZEN TEAM

DRAWING NO. A121

DATE : 22/12/2024

SHEET SIZE : A3

SCALE :

NORTH

NOTES :

1 .....

2 .....

